



Floor Plan - Parking Garage


FLOOR

PARKADE

MAIN FLOOR

2nd FLOOR


3rd FLOOR

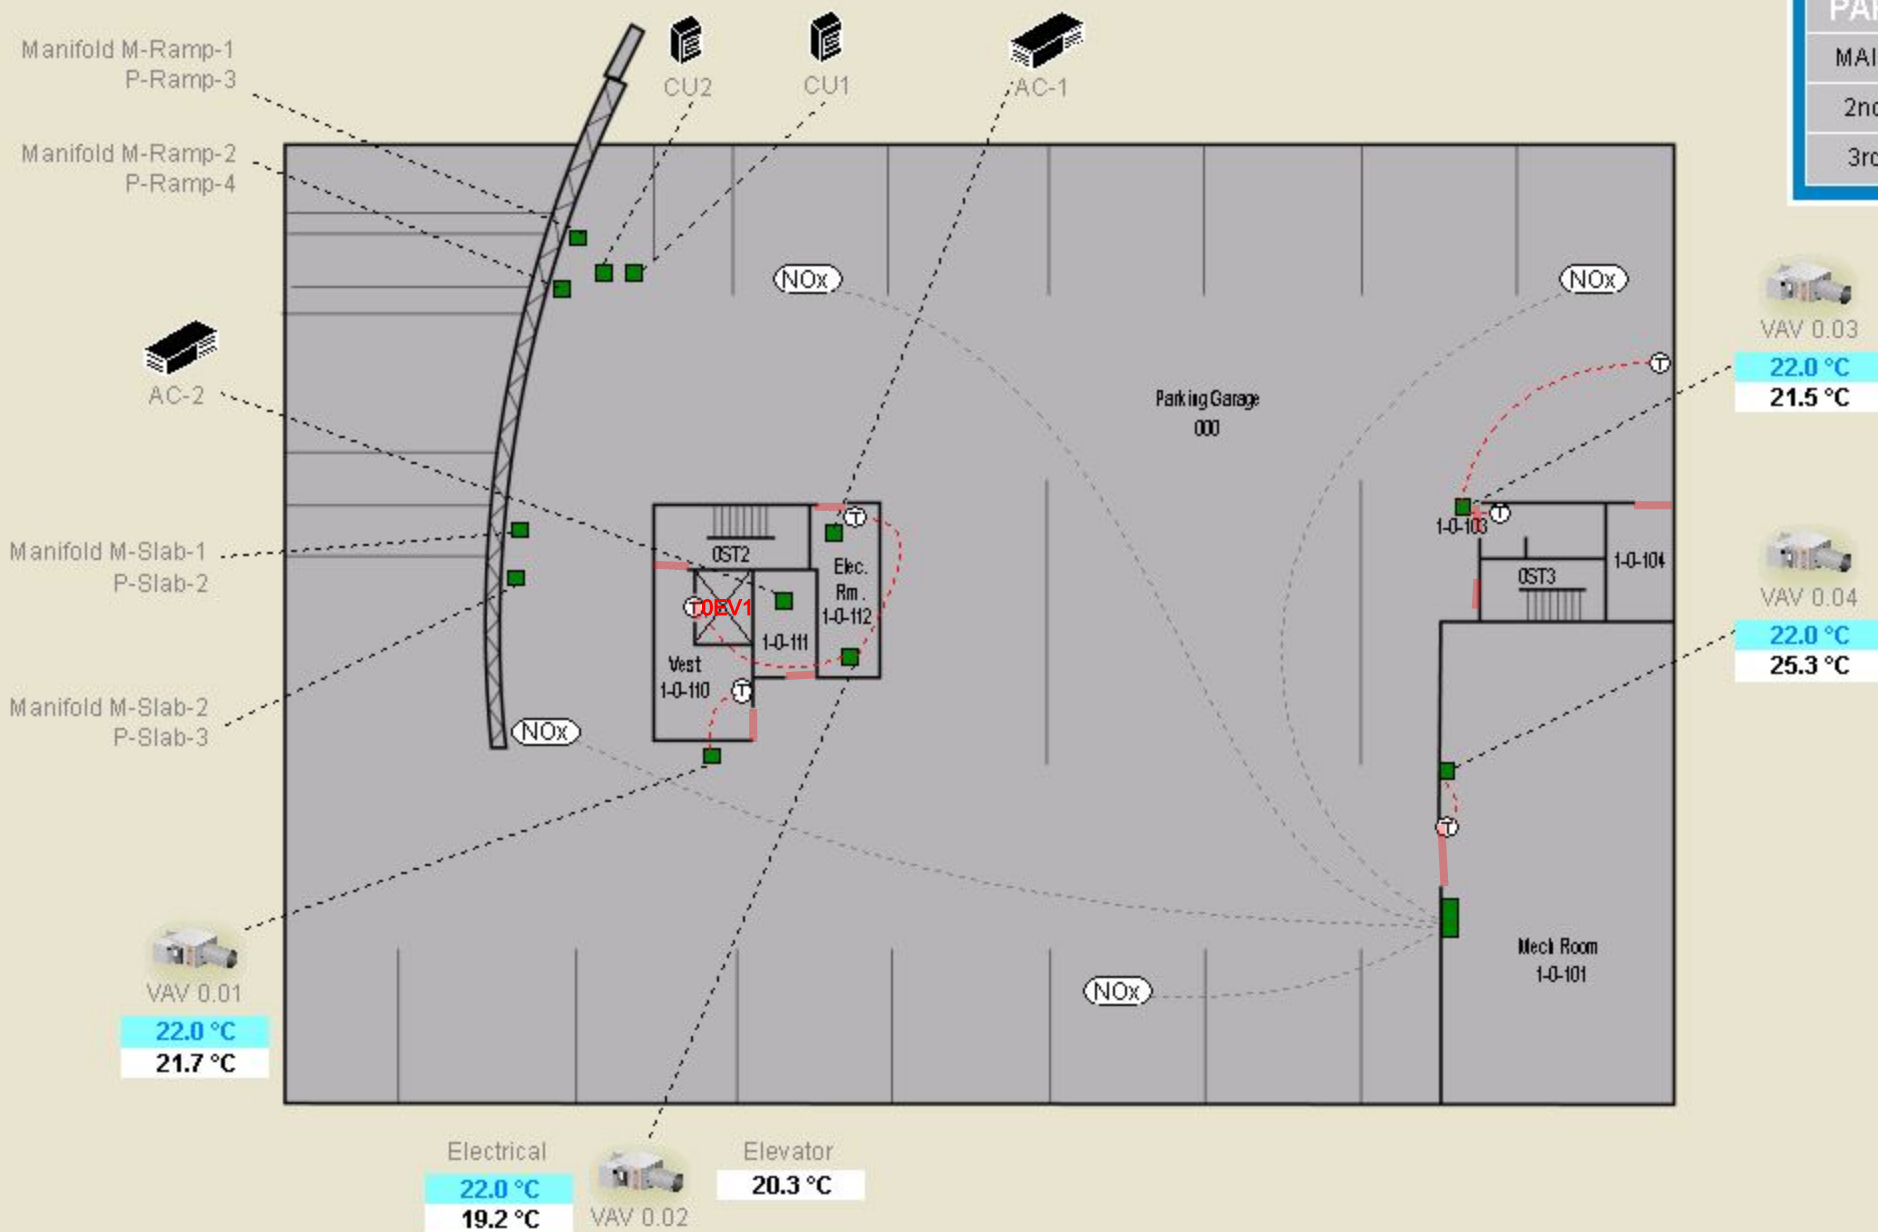

-4.3 °C



Floor Plan - Main

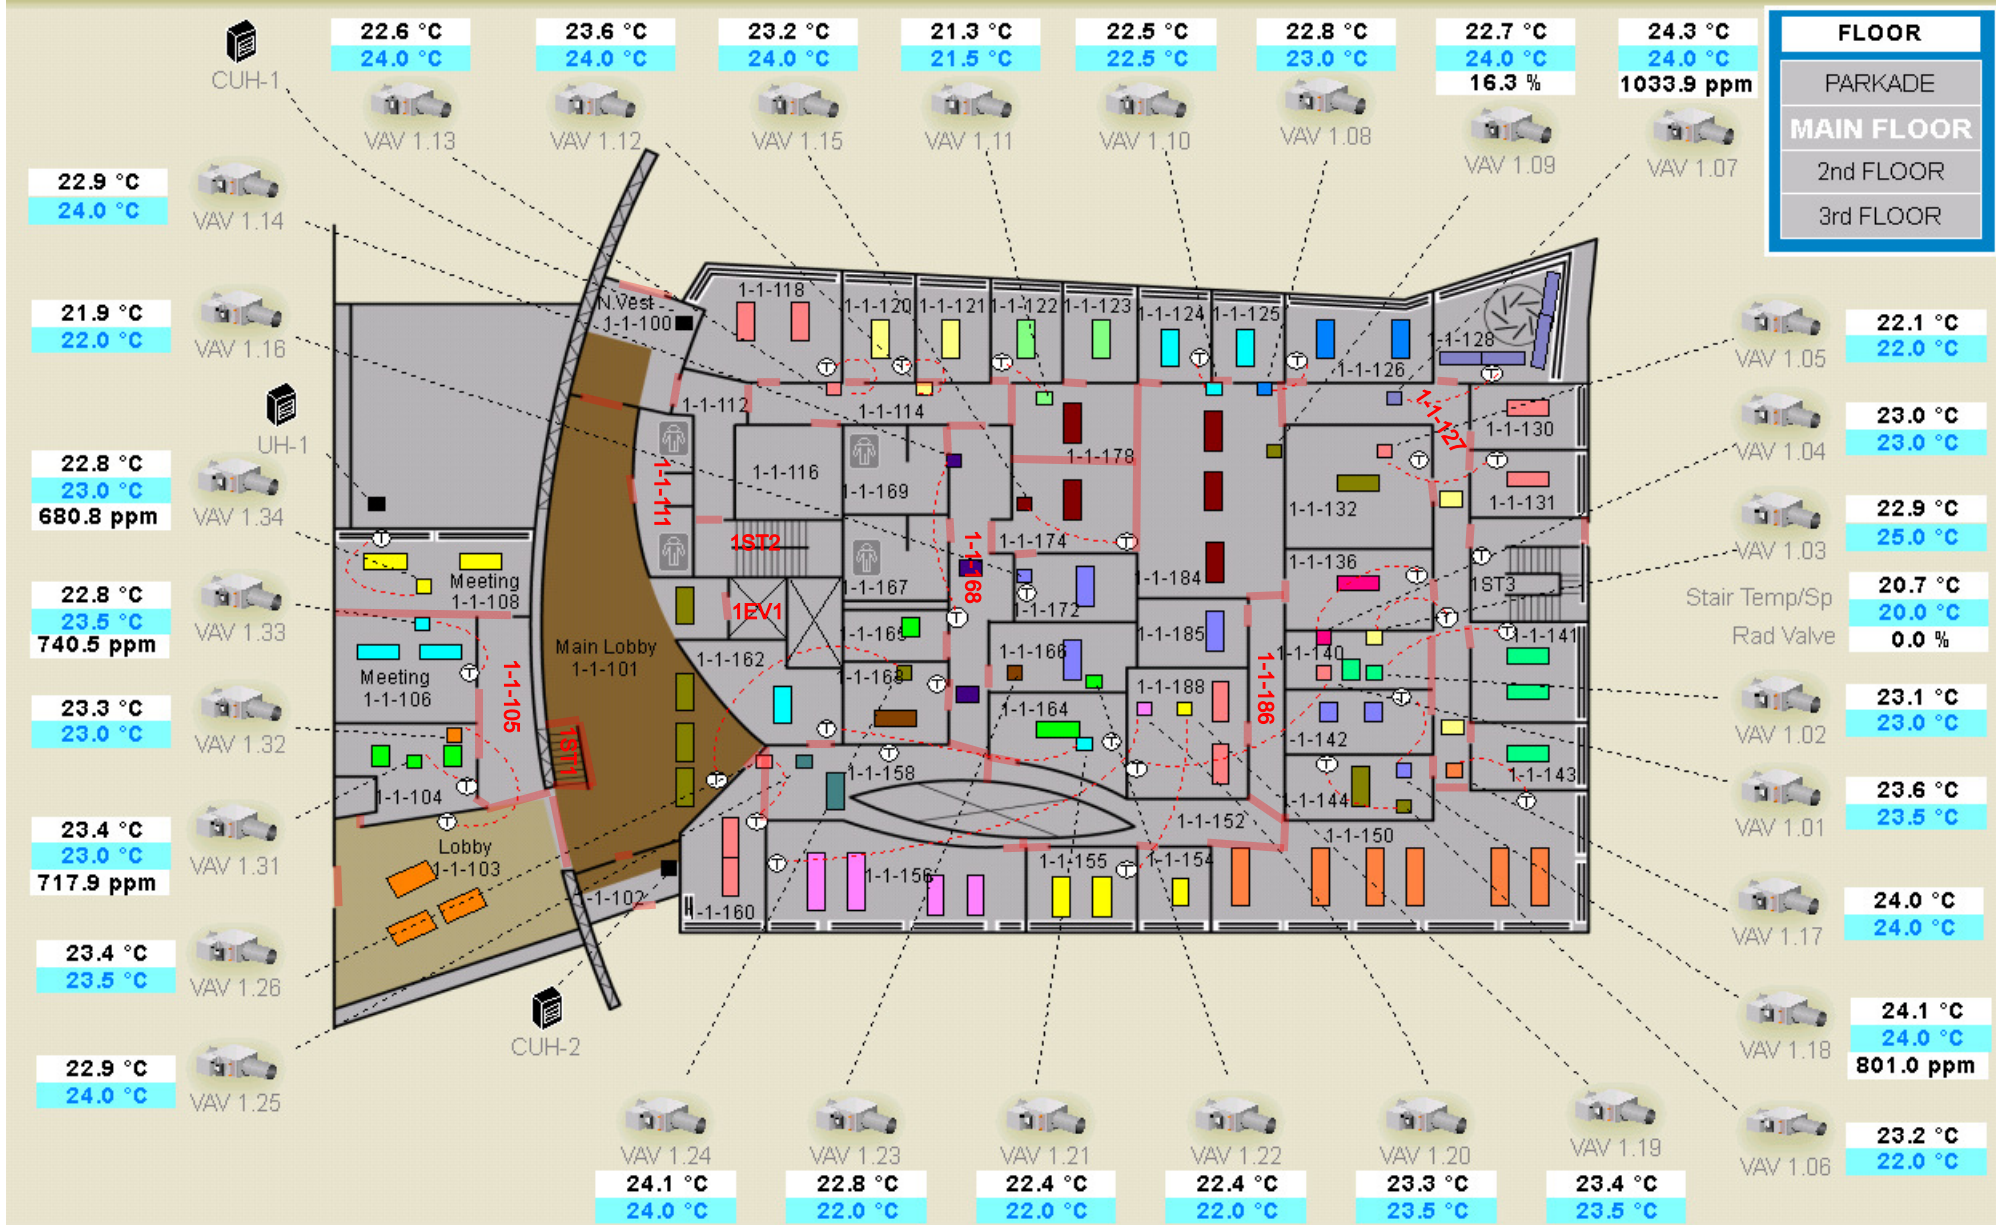

-4.2 °C



Floor Plan - Second

